

GRADING & DRAINAGE PLAN LEGEND	
	PROPOSED CONTOUR
	SPOT ELEVATION
	SLOPE ARROW
	UNDERGROUND DRAIN LINE

IMPERVIOUS AREAS IN ORANGE FLOW DIRECTLY TO ROADSIDE DITCH

IMPERVIOUS AREAS IN PURPLE FLOW INTO BASIN 2

BASIN B (OVERFLOWS INTO BASIN C)

BASIN A, OVERFLOWS INTO BASIN D


IMPERVIOUS AREAS IN GREEN FLOW INTO BASIN 4

BASIN D (OVERFLOWS INTO ADJACENT STREAM CHANNEL)

BASIN C (OVERFLOWS INTO BASIN D)

IMPERVIOUS AREAS IN YELLOW FLOW INTO CATCH BASIN, BEFORE ENTERING PIPE TO ROADSIDE DITCH

IMPERVIOUS AREAS IN LIGHT BLUE FLOW INTO BASIN 3

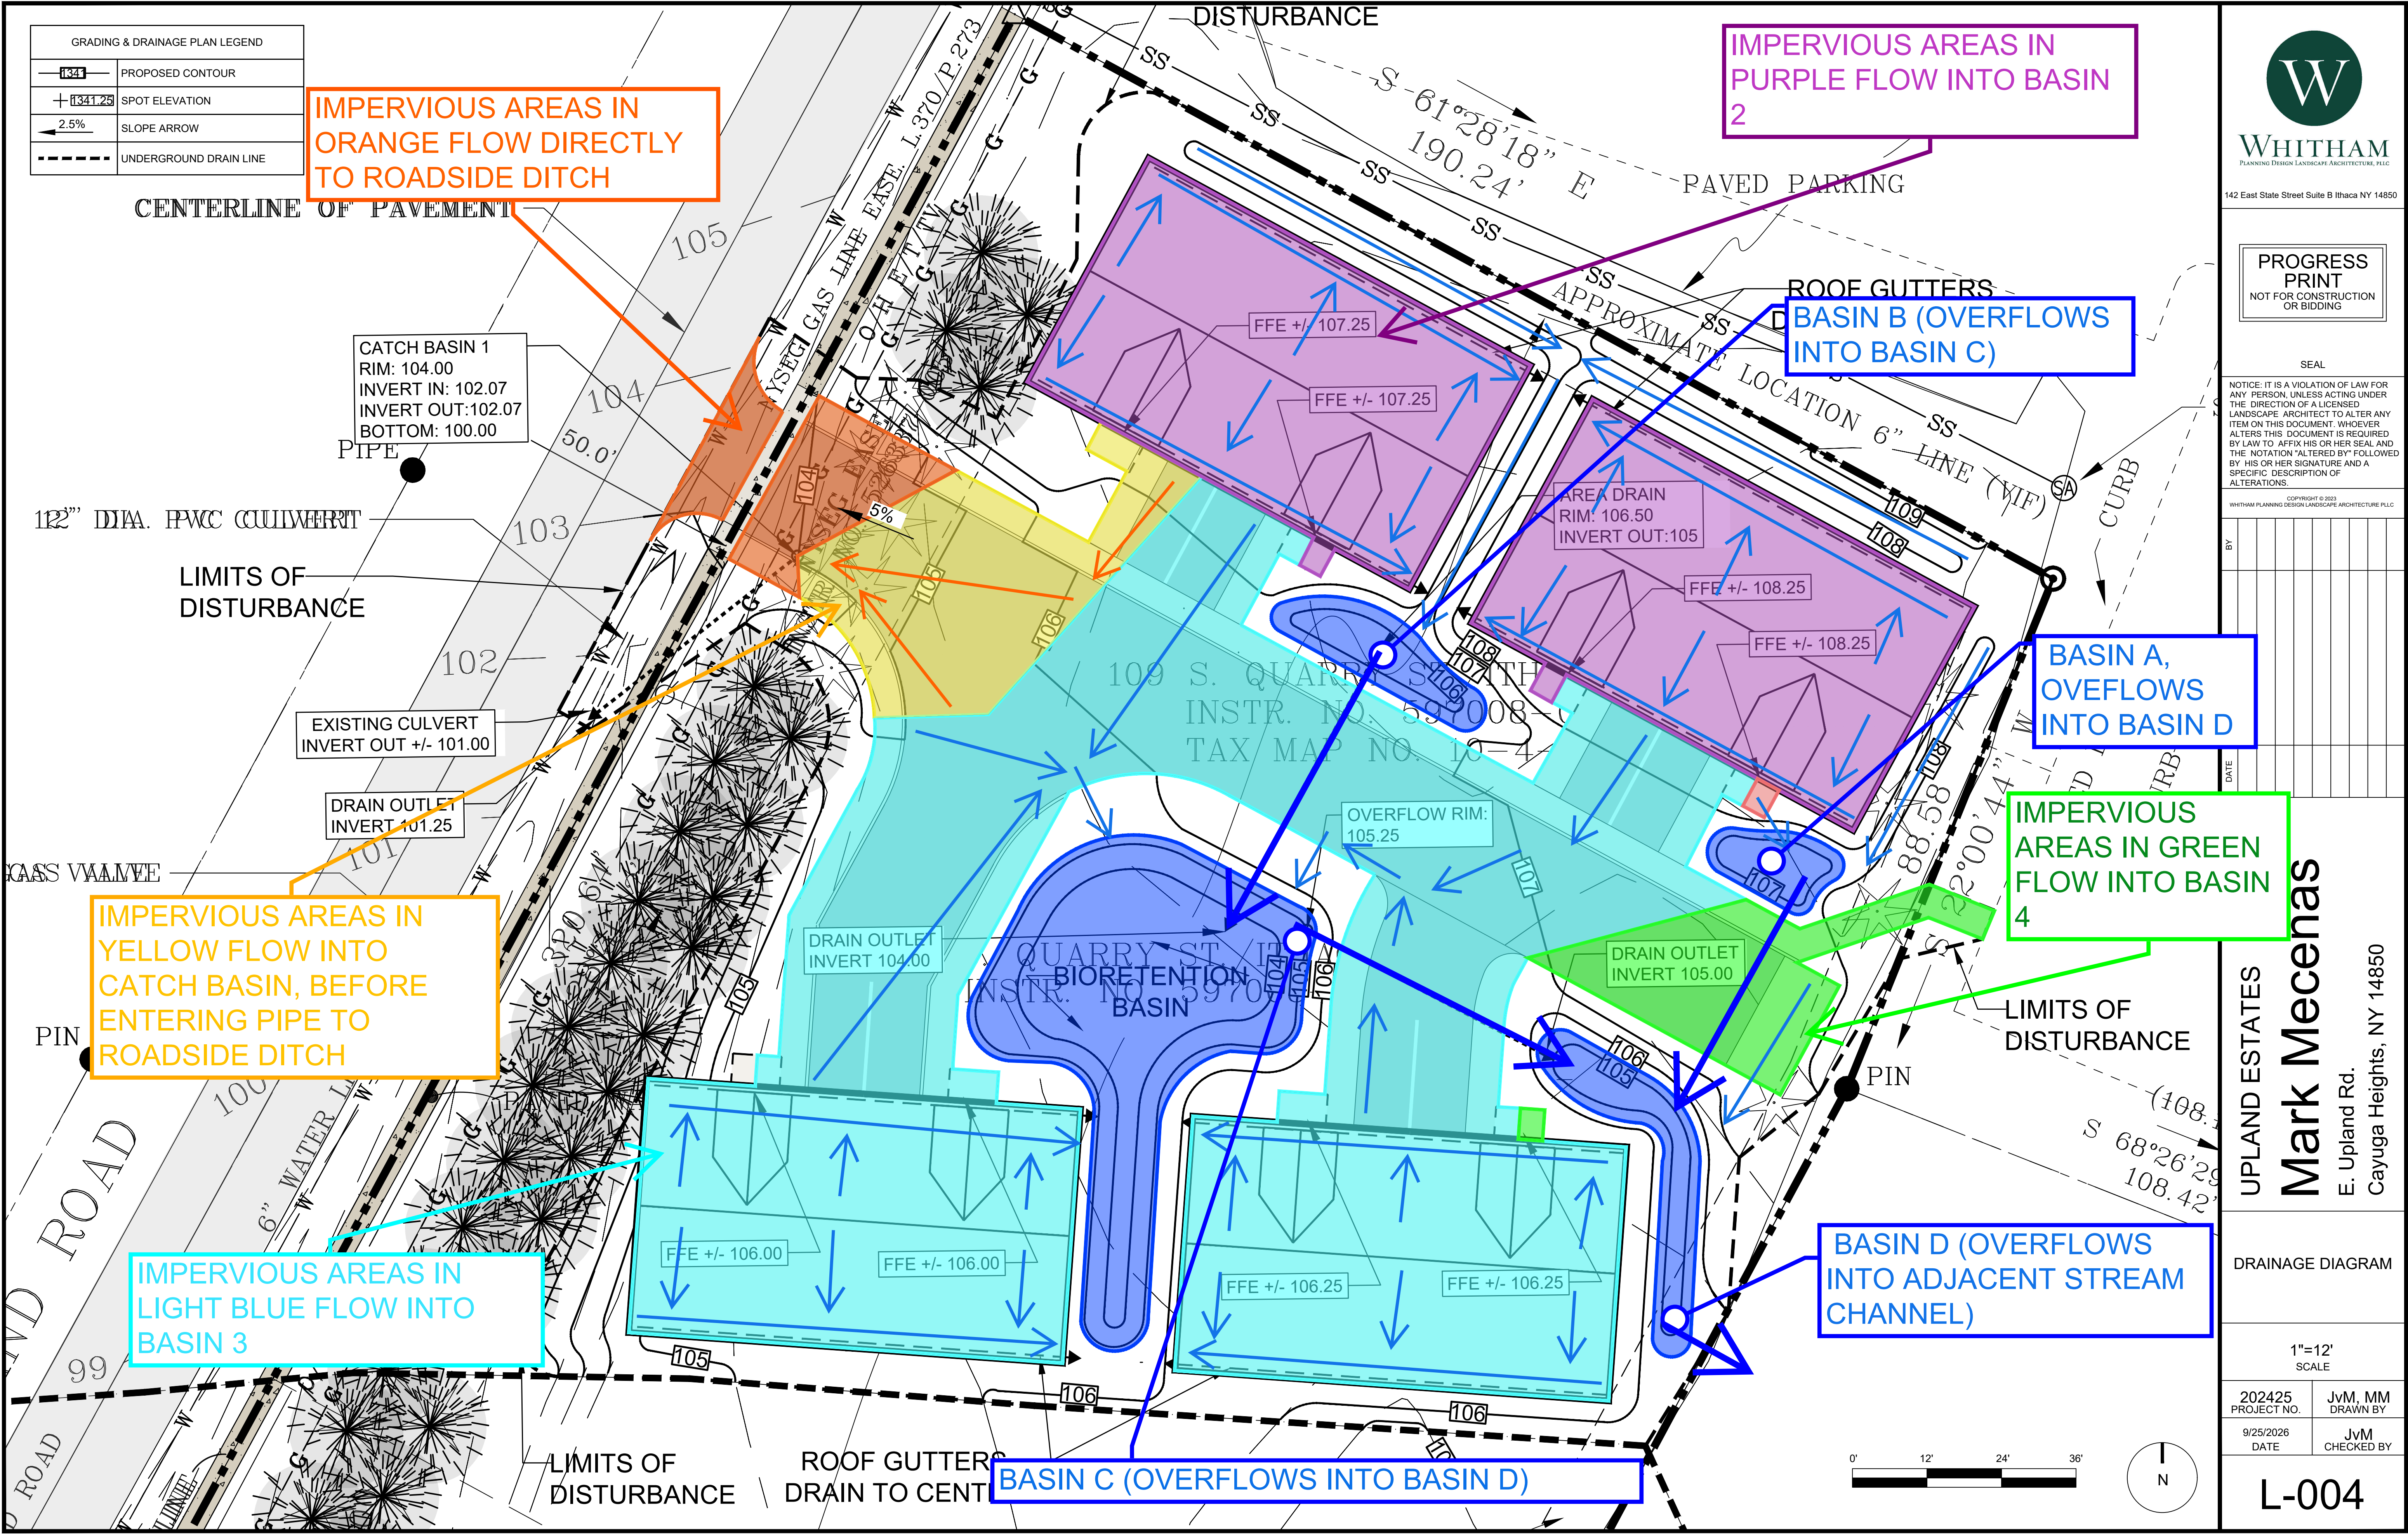

PROGRESS
 PRINT
 NOT FOR CONSTRUCTION
 OR BIDDING

SEAL
 NOTICE: IT IS A VIOLATION OF LAW FOR ANY PERSON, UNLESS ACTING UNDER THE DIRECTION OF A LICENSED LANDSCAPE ARCHITECT TO ALTER ANY ITEM ON THIS DOCUMENT. WHOEVER ALTERS THIS DOCUMENT IS REQUIRED BY LAW TO AFFIX HIS OR HER SEAL AND THE NOTATION "ALTERED BY" FOLLOWED BY HIS OR HER SIGNATURE AND A SPECIFIC DESCRIPTION OF ALTERATIONS.
 COPYRIGHT © 2024
 WHITHAM PLANNING DESIGN LANDSCAPE ARCHITECTURE PLLC

UPLAND ESTATES
Mark Mecenas
 E. Upland Rd.
 Cayuga Heights, NY 14850

DRAINAGE DIAGRAM

1"=12'
 SCALE
 202425 PROJECT NO. JvM, MM DRAWN BY
 9/25/2026 DATE JvM CHECKED BY

L-004